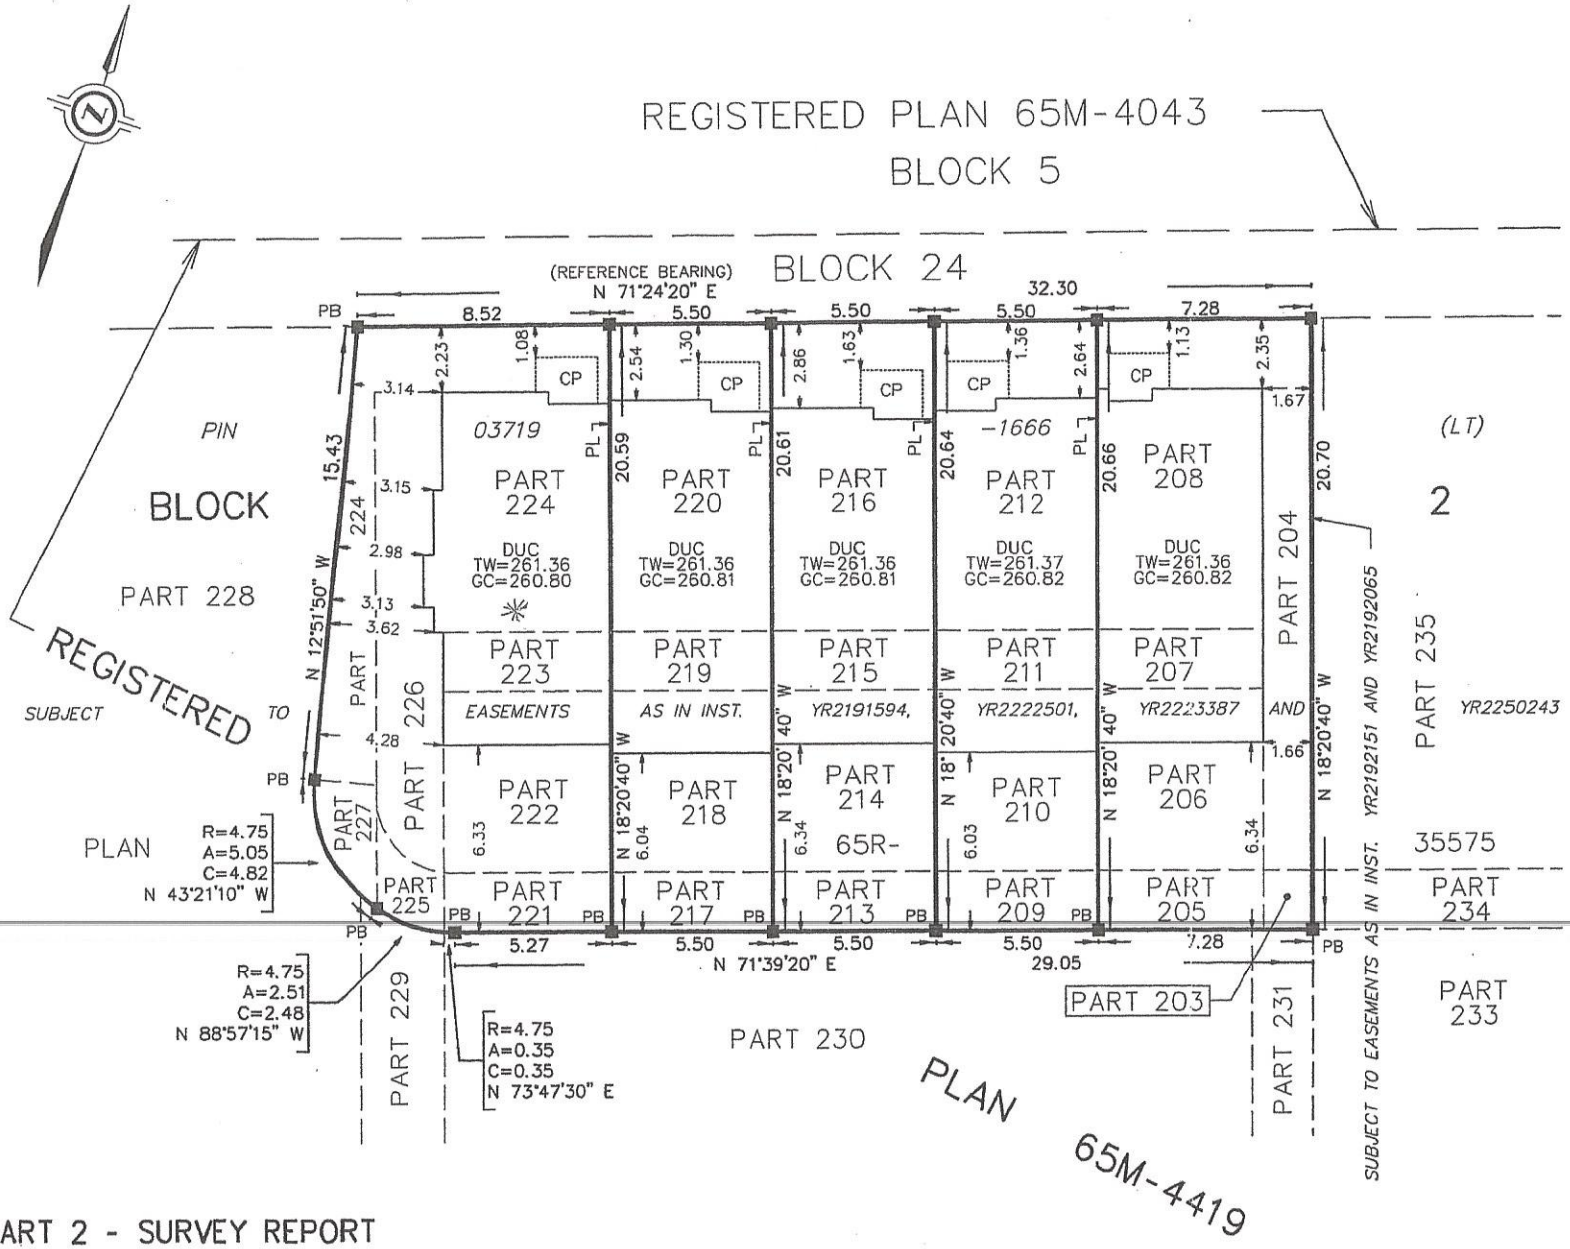

PART 2 - SURVEY REPORT

- DESCRIPTION
  PART OF BLOCK 2, REGISTERED PLAN 65M-4419, TOWN OF WHITCHURCH-STOUFFVILLE
- REGISTERED EASEMENTS AND/OR RIGHTS-OF-WAY
  SUBJECT TO EASEMENTS AS IN INST. YR2191594, YR2222501, YR2223387 AND YR2250243
- ADDITIONAL REMARKS
  NO EXISTING FENCES ALONG LOT LINES

PREPARED FOR: RIOTRIN PROPERTIES (STOUFFVILLE) INC.; MINTO (STOUFFVILLE) INC.

SURVEYOR'S RE
PART 1 - PLAN
PART OF B
REGISTERED
TOWN OF W
REGIONAL MUNI

SCALE 1 : 200
5 0

J.D. BARNES LI
© COPYRIGHT 2015

METRIC DISTANCES / METRES AND

NOTES

BEARINGS SHOWN HEREON SOUTH LIMIT OF BLOCK 2 ACCORDANCE WITH REGIS

ALL BUILDING TIES ARE T

ALL FOUND SURVEY MONU BY J.D. BARNES LTD, OLS

COMPLIANCE WITH ONTARI ARE NOT VERIFIED BY TH

ELEVATIONS SHOWN ON T ARE DERIVED FROM BENCH ELEVATION OF 263.124 m

ALL BOUNDRY DIMENSIONS ON PLAN 65R-35575 AND

LEGEND

■	DENOTES	SURVE
PB	DENOTES	PLASTI
DUC	DENOTES	DWELL
TW	DENOTES	TOP O
GC	DENOTES	GARAG
CP	DENOTES	CONCR
PL	DENOTES	PROPE

SURVEYOR'S CE

I CERTIFY THAT:

1. THIS SURVEY AND PLA ACCORDANCE WITH TH SURVEYORS ACT AND MADE UNDER THEM
2. THE SURVEY WAS COM APRIL 1, 2015.

JULY 14, 2015
DATE